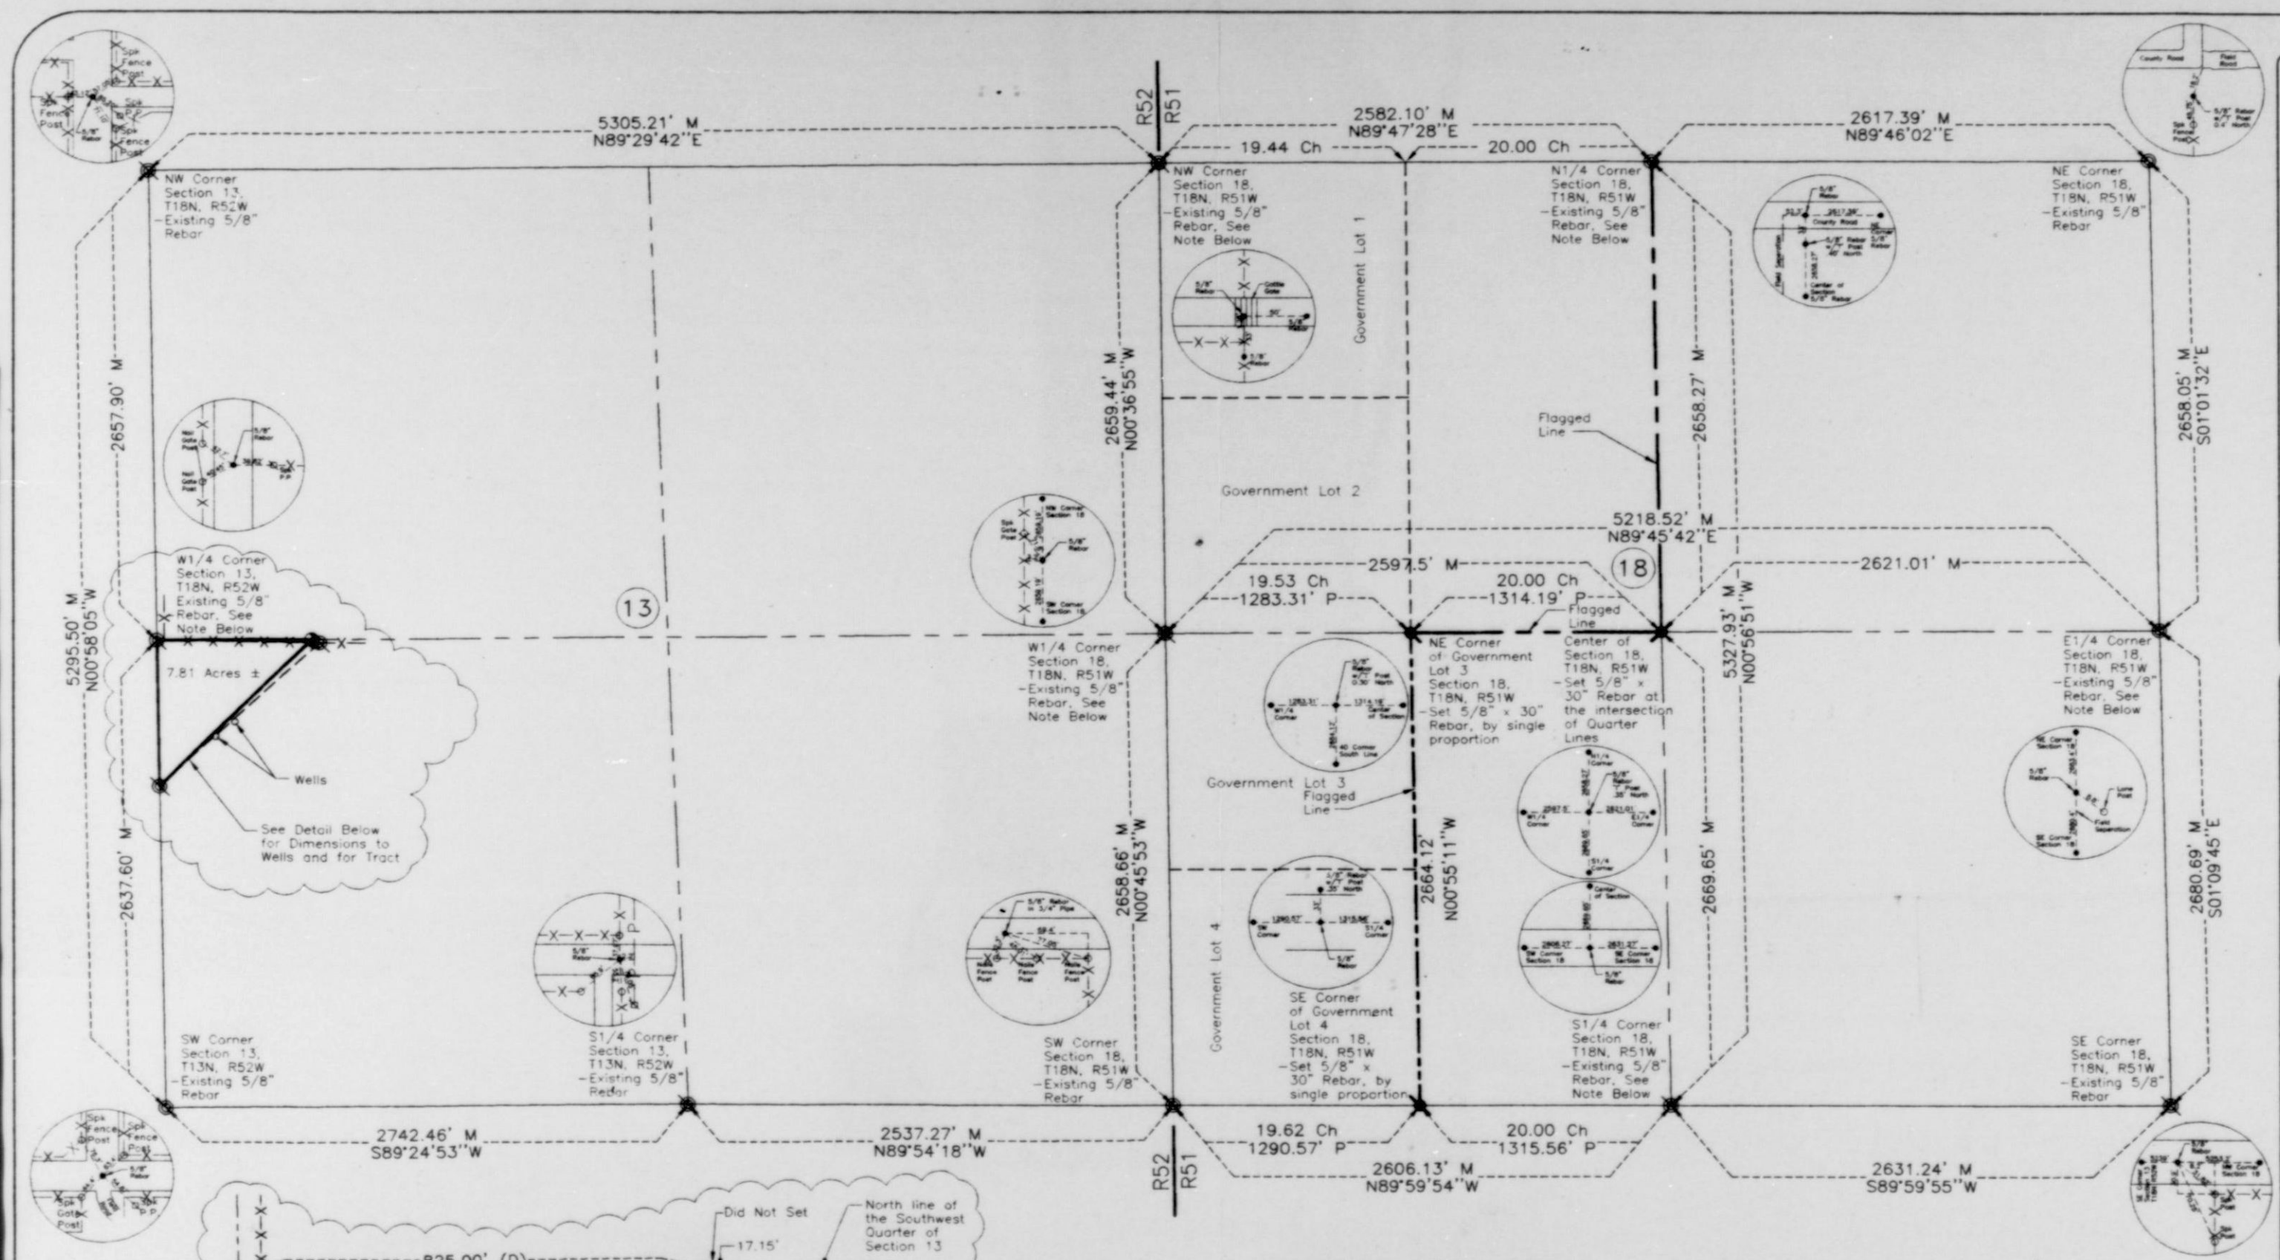

AMENDED SURVEY PLAT

SURVEYOR'S CERTIFICATE

I, Kelly A. Beatty, a Nebraska Registered Land Surveyor, hereby certify that I have surveyed and located the East line of the Northwest Quarter, the South line of the East Half of the Northwest Quarter and the East Line of Government Lots 3 and 4, Section 18, Township 18 North, Range 51 West of the 6th P.M., Morrill County, Nebraska, and have surveyed and located the Southeast line of a 7.81 acre tract of land located in the Southwest Quarter of Section 13, Township 18 North, Range 52 West, Morrill County, Nebraska, as described in Deed Book 61, Page 222, Morrill County Clerks Office.

That the accompanying plat is a true delineation of such survey drawn to a scale of 600 feet to the inch and that all corners found or set are marked as shown.

WITNESS MY HAND AND SEAL this 24th day of November, 1998.
FOR THE FIRM OF M. C. SCHAFF AND ASSOCIATES, INC.

Kelly A. Beatty, Nebraska Registered Land Surveyor, L. S. 476

N

1" = 600'

- Existing 5/8" Rebar, Unless otherwise indicated
- Corner not occupied
- Set 5/8"x 30" Rebar
- R Record Distance
- M Measured Distance
- P Proportioned Distance
- Ch Original Government Chains
- Flagged Line

Note:
All Quarter Corners and the Northwest Corner of Section 18 and the West Quarter Corner of Section 13, were re-established by Bill Keefover, Morrill County Surveyor, for this project

RECEIVED
APR 15 1999
SURVEY RECORD REPOSITORY
Morrill County
413-448
449

M. C. SCHAFF AND ASSOCIATES, INC.
818 SOUTH BELTLINE HIGHWAY EAST
SCOTTSBLUFF, NEBRASKA 69361
Engineers • Planners • Designers • Land Surveyors

PROJECT: Line locations in Section 13, T18N - R52W and in Section 18, T18N - R51W, of the 6th P.M., Morrill County, Nebraska

PREPARED FOR: Kathy Uhler

JOB NO. 326-98
DATE 11-24-98 Rev. 1-28-99
SCALE 1"=600'
DESIGNED BY:
DETAILED BY: DSH
CHECKED BY: KAB
SHEET 1 OF 1